


FACADE PRINCIPALE

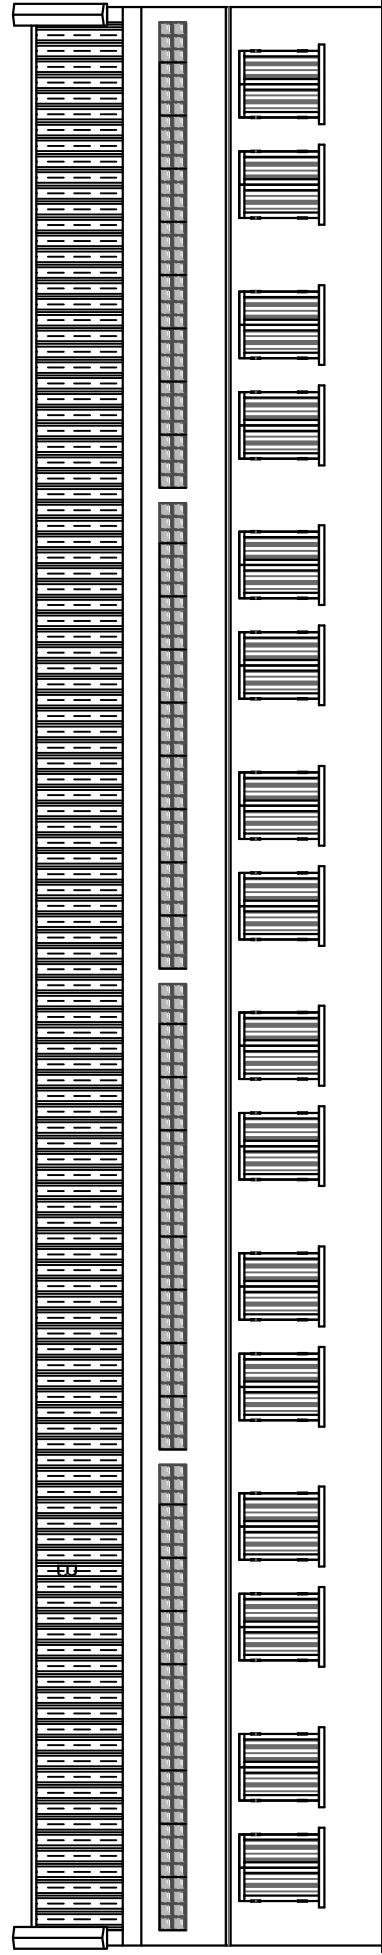

FACADE POSTERIEURE